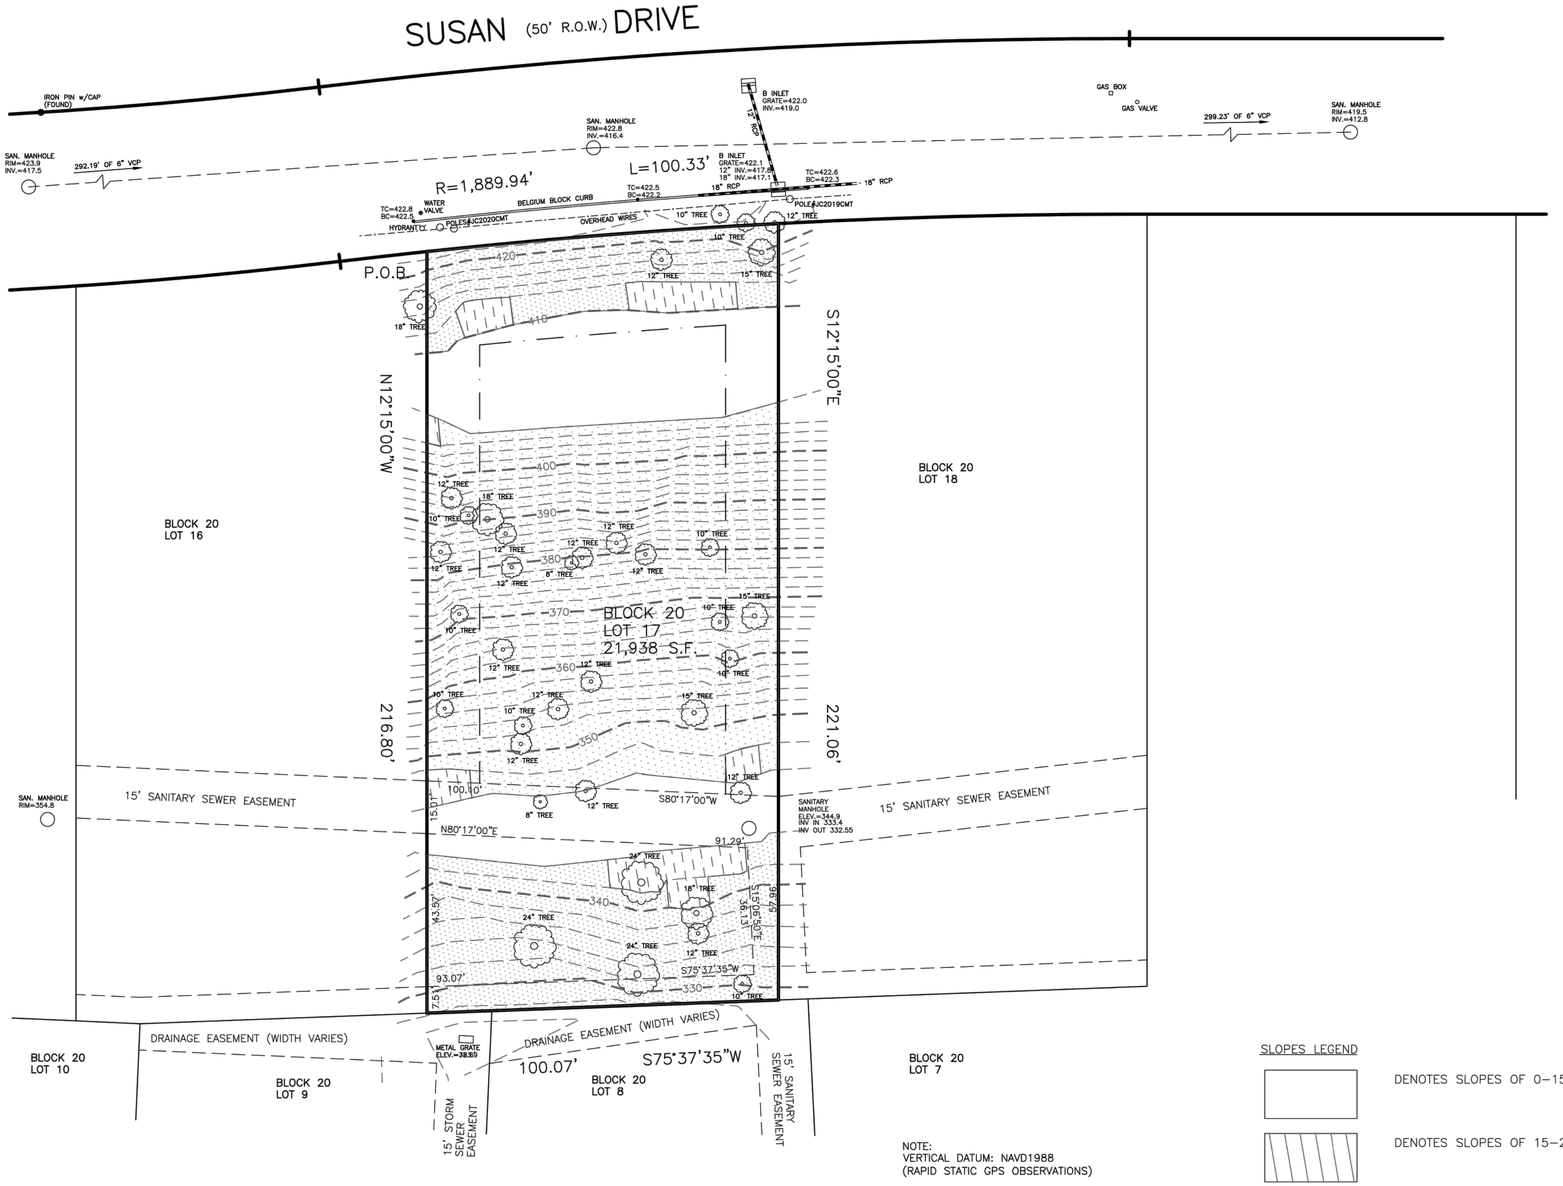

NOTE:
VERTICAL DATUM: NAVD1988
(RAPID STATIC GPS OBSERVATIONS)

SLOPES LEGEND

- DENOTES SLOPES OF 0–15%, 4925 SF
- DENOTES SLOPES OF 15–20%; 0 SF
- DENOTES SLOPES OF 20–25%; 1055 SF
- DENOTES SLOPES > 25%; 15,958 SF

1" = 20'

Design & Consultants LLP
35 Journal Square
Suite 402
Jersey City, New Jersey 07306
t. (201) 680-7132
www.radellp.com

Raul Cabato, Architect
email: raul@radellp.com

Connecticut License No. 13834
New Jersey License No. 21AI01463700
New York License No. 025075

Murphy & Hollows Associates LLC
CIVIL ENGINEERING AND SURVEYING
192 CENTRAL AVENUE, STIRLING, NJ 07980
908.580.1255 murphyhollows@gmail.com

NO.	DATE	COMMENT

APPROVAL STAMPS AND SIGNATURES

DRAWING TITLE: PROPOSED 1–FAMILY DWELLING

BSCAN STICKER

PROJECT NAME AND ADDRESS: 35 SUSAN DRIVE, CHATHAM MORRIS COUNTY, NJ

PROJECT DESCRIPTION: SURVEY

OWNER'S NAME AND ADDRESS: MR. & MRS. HAPPINESS DIRU

SEAL

DRAWN BY	SCALE: AS SHOWN
CHECKED BY: RA	DATE: 08.17.2018
FILE	BUILDING PLAN ID NUMBER
PAGE NO. 03 OF 18	A- 101