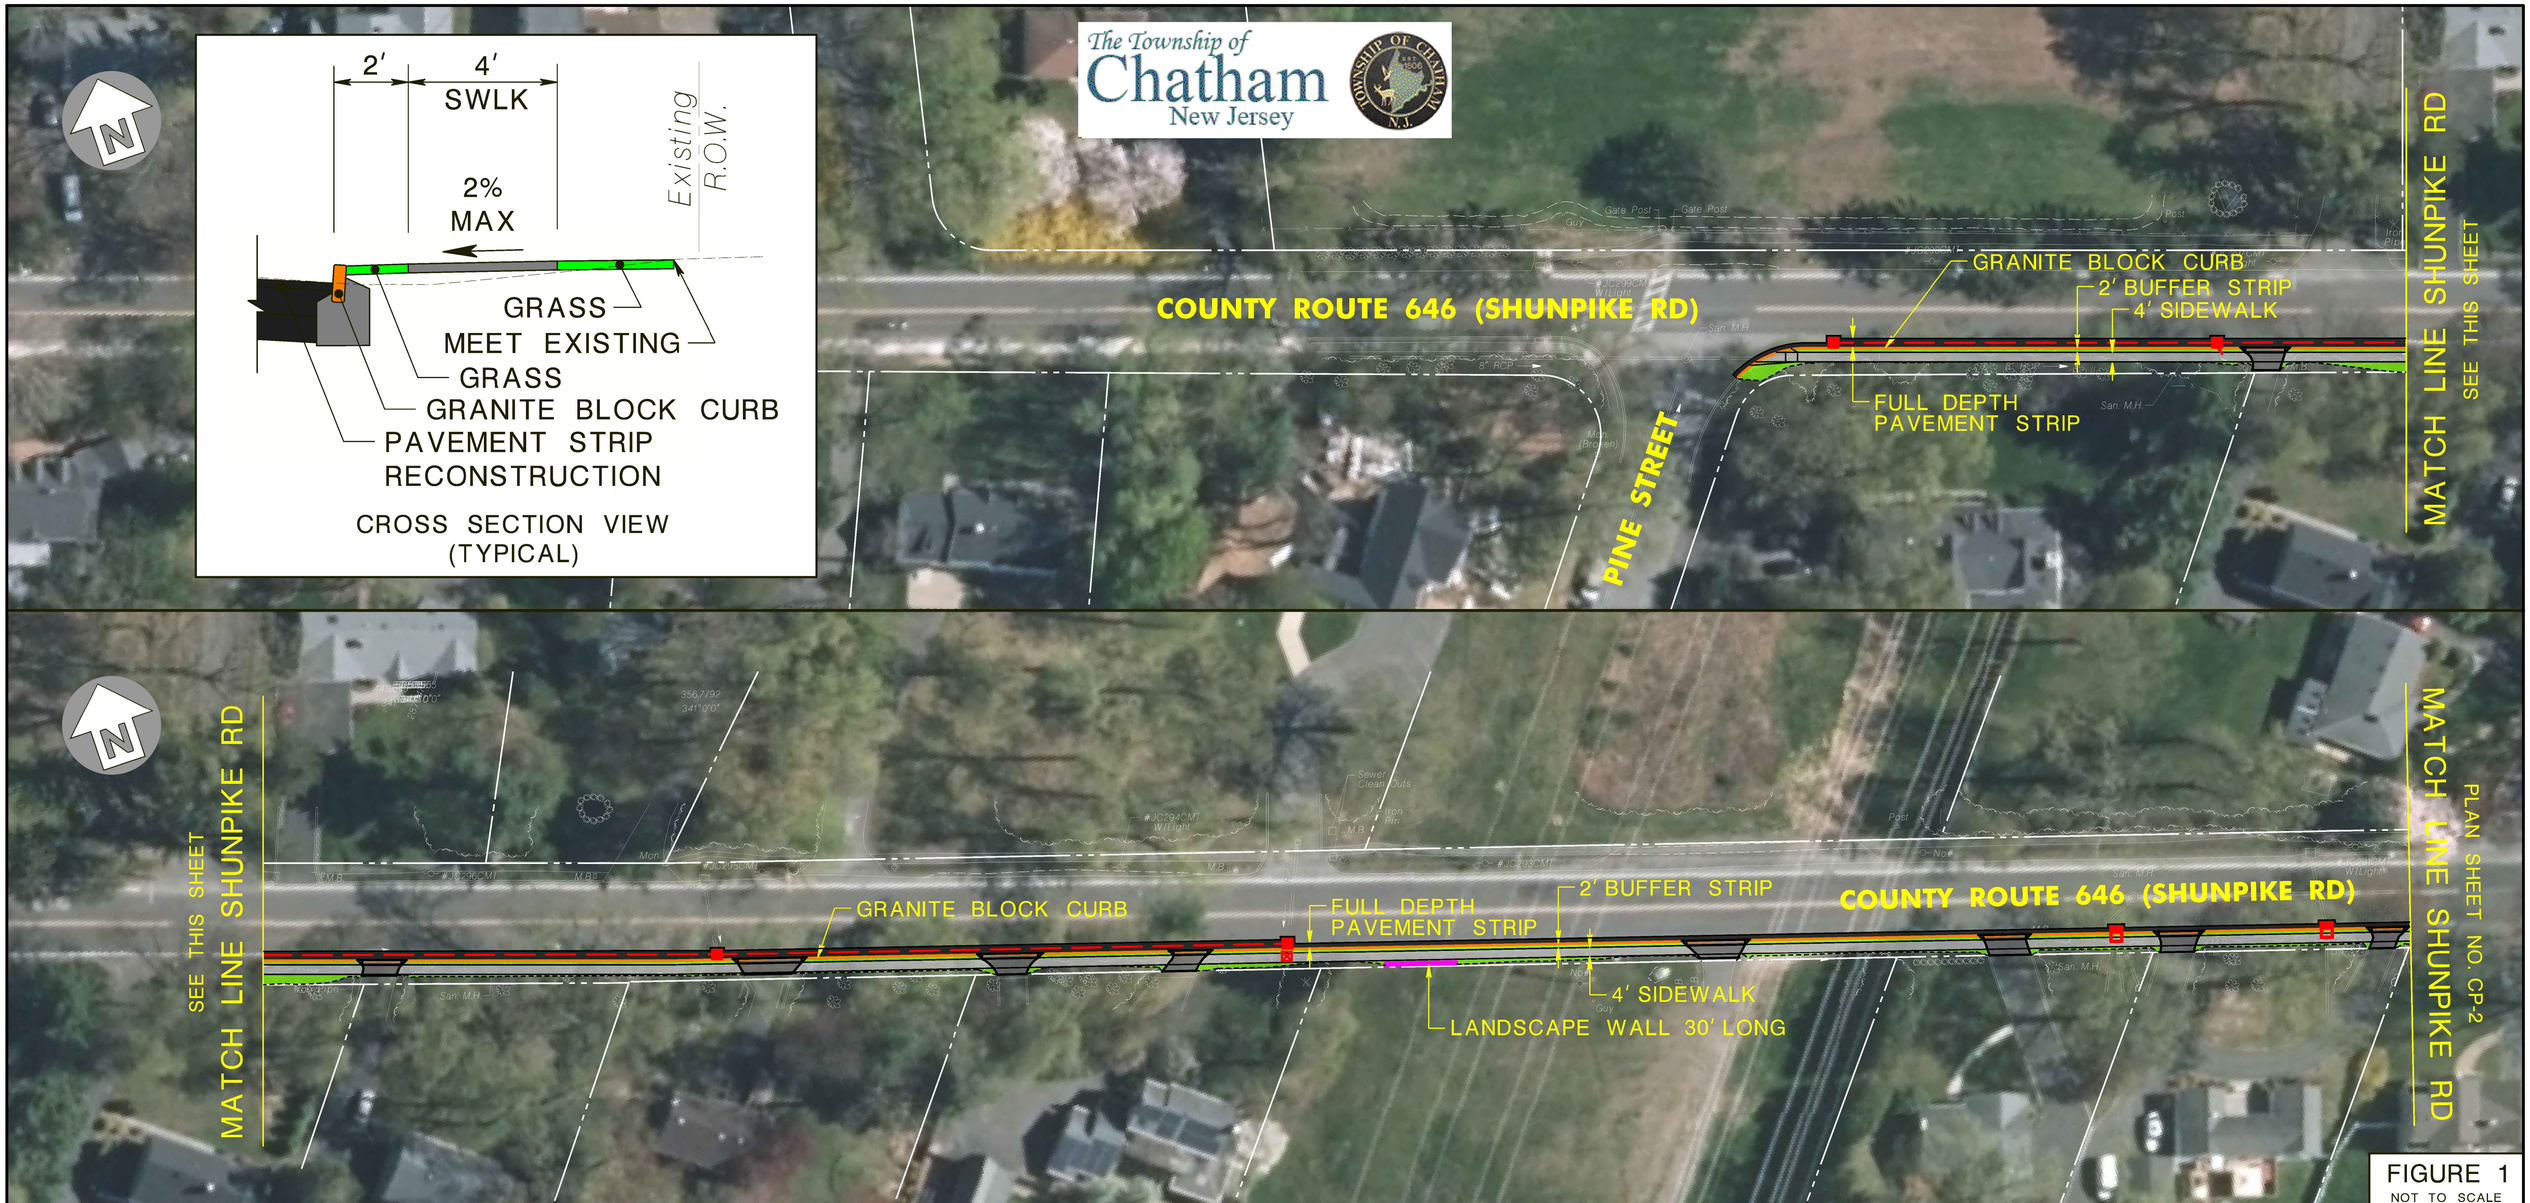

FIGURE 1
NOT TO SCALE

DEPARTMENT OF TRANSPORTATION
THE STATE OF NEW JERSEY

LEGEND

- TOPSOIL, SEED & MULCH
- SIDEWALK
- PAVEMENT REPAIR STRIP
- DRIVEWAY PAVEMENT
- DRAINAGE PIPE AND INLET
- PROPERTY LINES / RIGHT OF WAY
- LANDSCAPE WALL

PUBLIC INFORMATION CENTER
SAFE ROUTES TO SCHOOL
SHUNPIKE ROAD SIDEWALK

COUNTY ROUTE 646 (SHUNPIKE ROAD)
CHATHAM TOWNSHIP, MORRIS COUNTY

GPI
Engineering
Design
Planning
Construction Management
908.236.9001 GPINET.COM
Greenman-Pedersen, Inc.
100 Corporate Drive, Suite 301
Lebanon, NJ 08833
Certificate of Authorization #24GA27959500