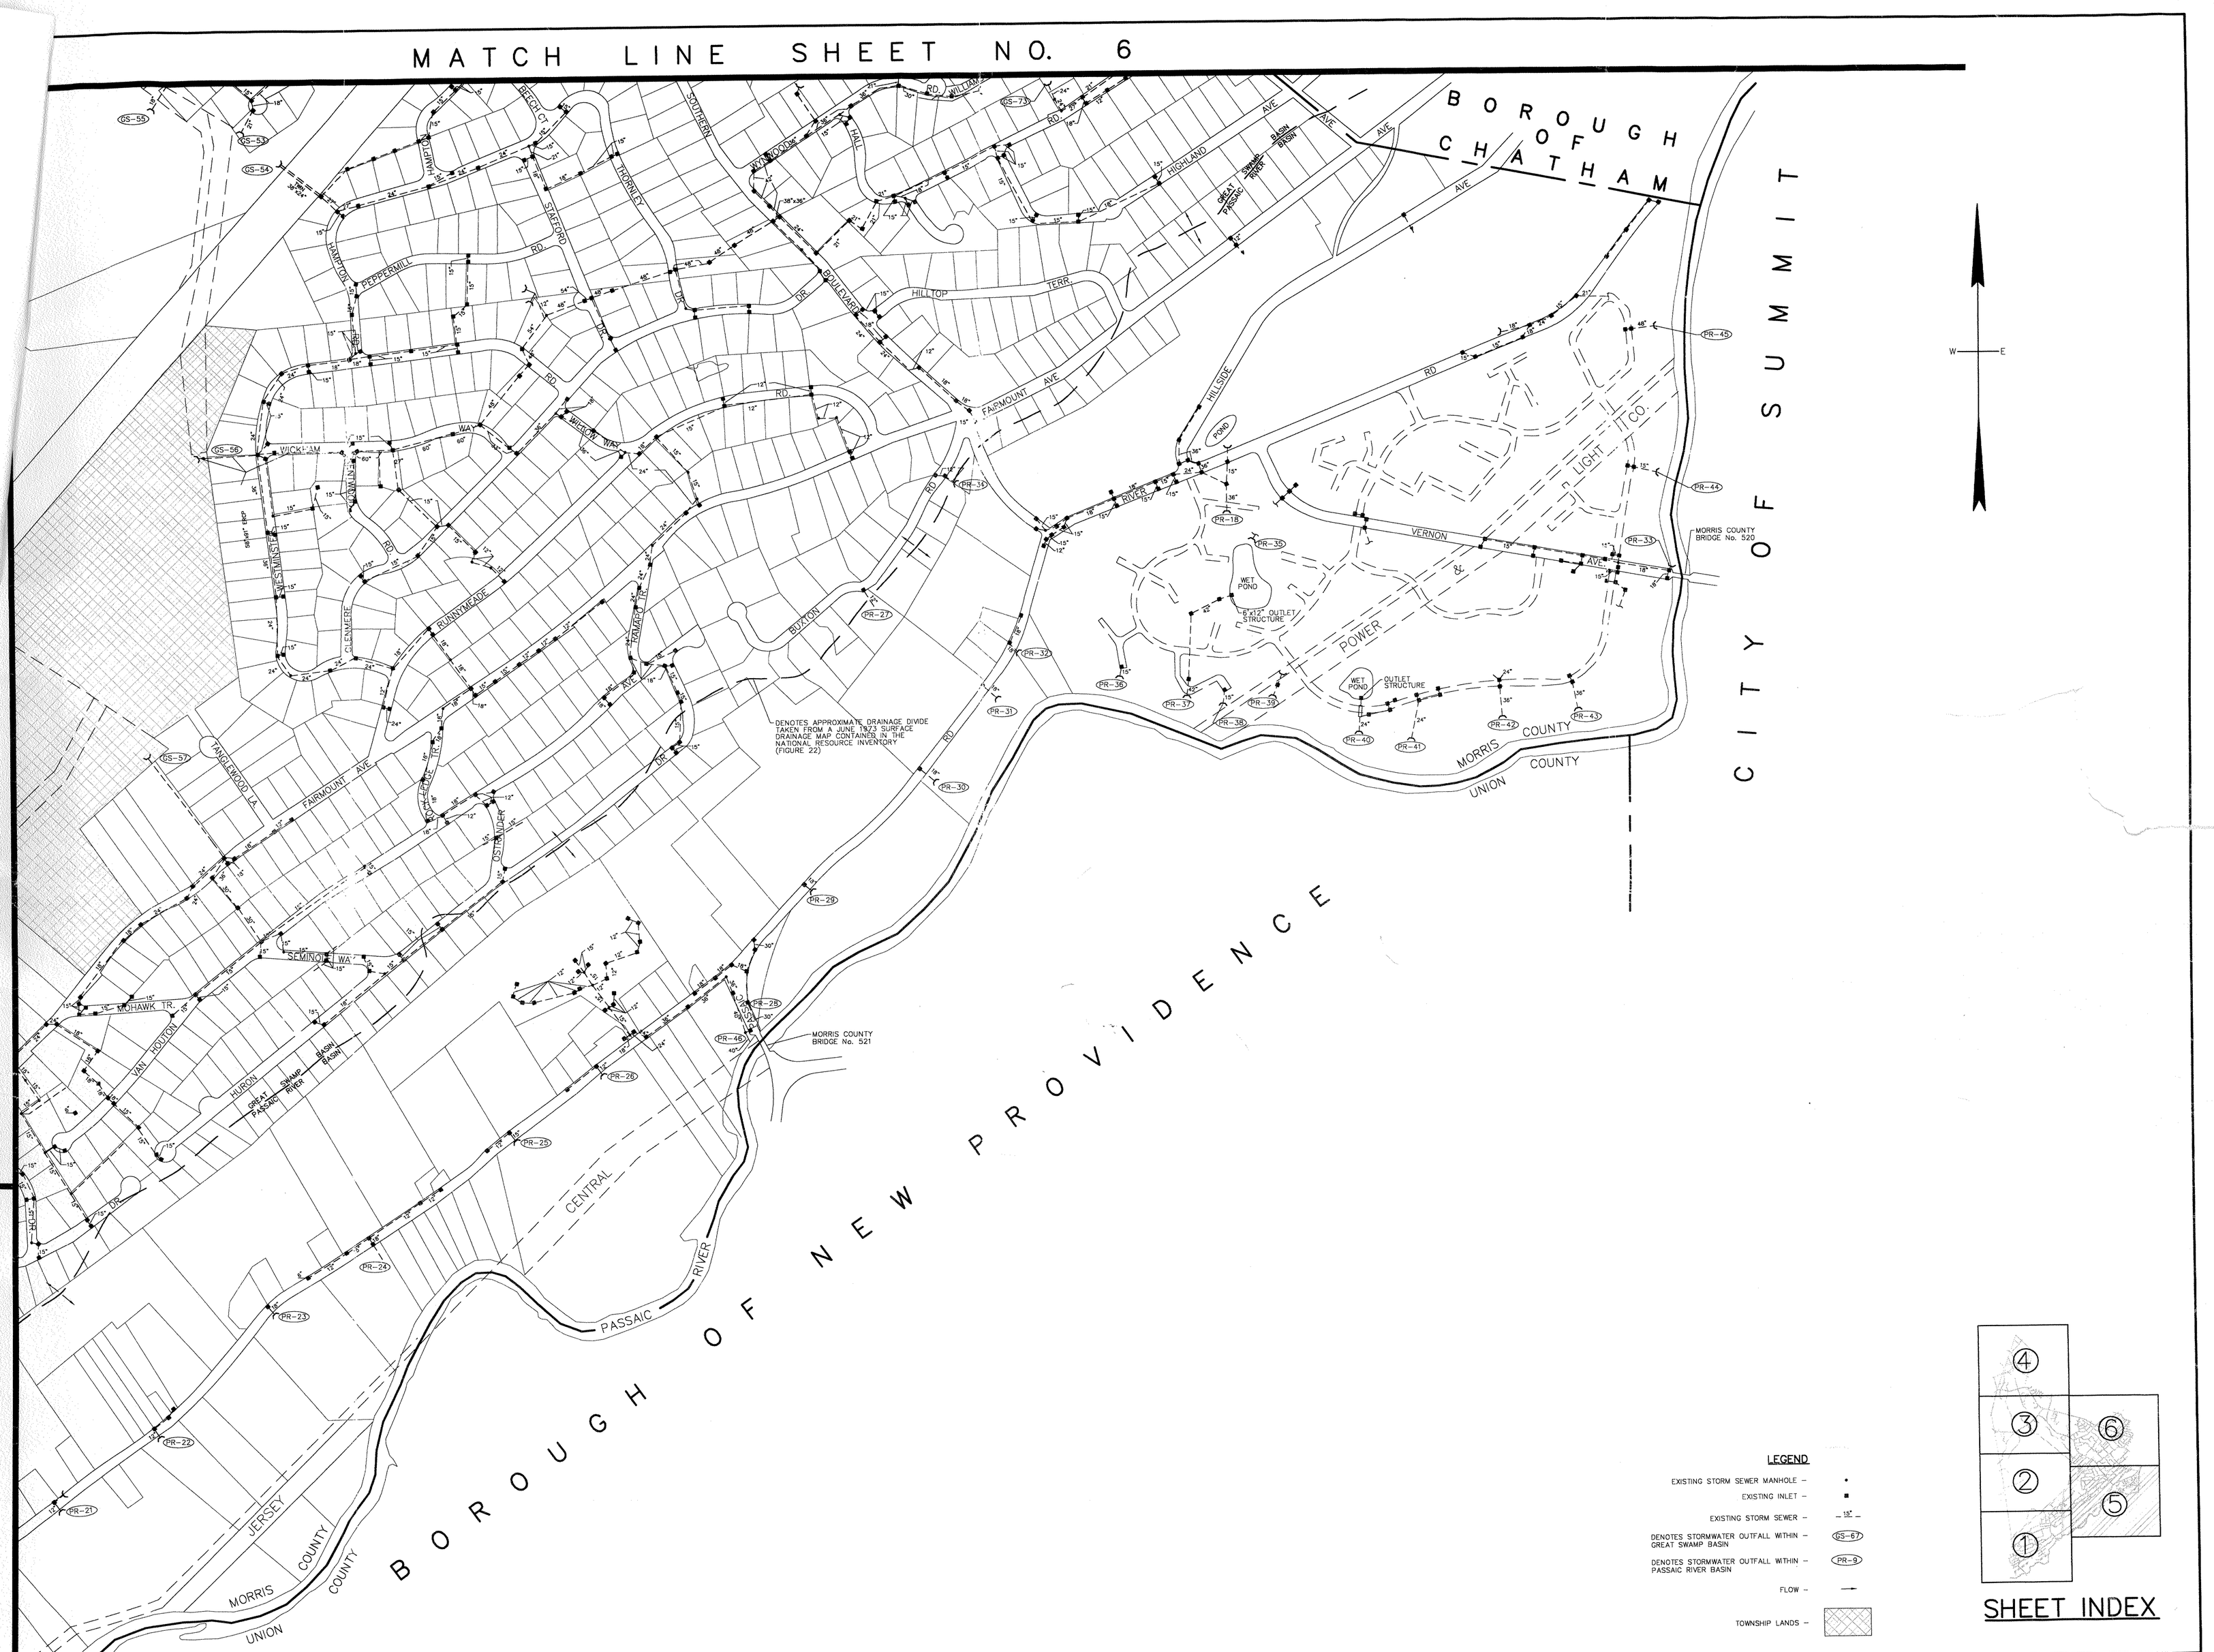

SHEET NO. 1

MASER SOSINSKI & ASSOCIATES, P.A.
Engineers ■ Planners ■ Surveyors
Landscape Architects
Victoria Plaza
30 Freneau Avenue (Route 79)
Matawan, N.J. 07747
Tel No. (908) 583 – 5900

STORM WATER SYSTEM MAPS FOR TOWNSHIP OF CHATHAM

JOB No. 95474G
SHT. No. 5 of 6
SCALE: 1"=300'
DATE: DEC. 1996