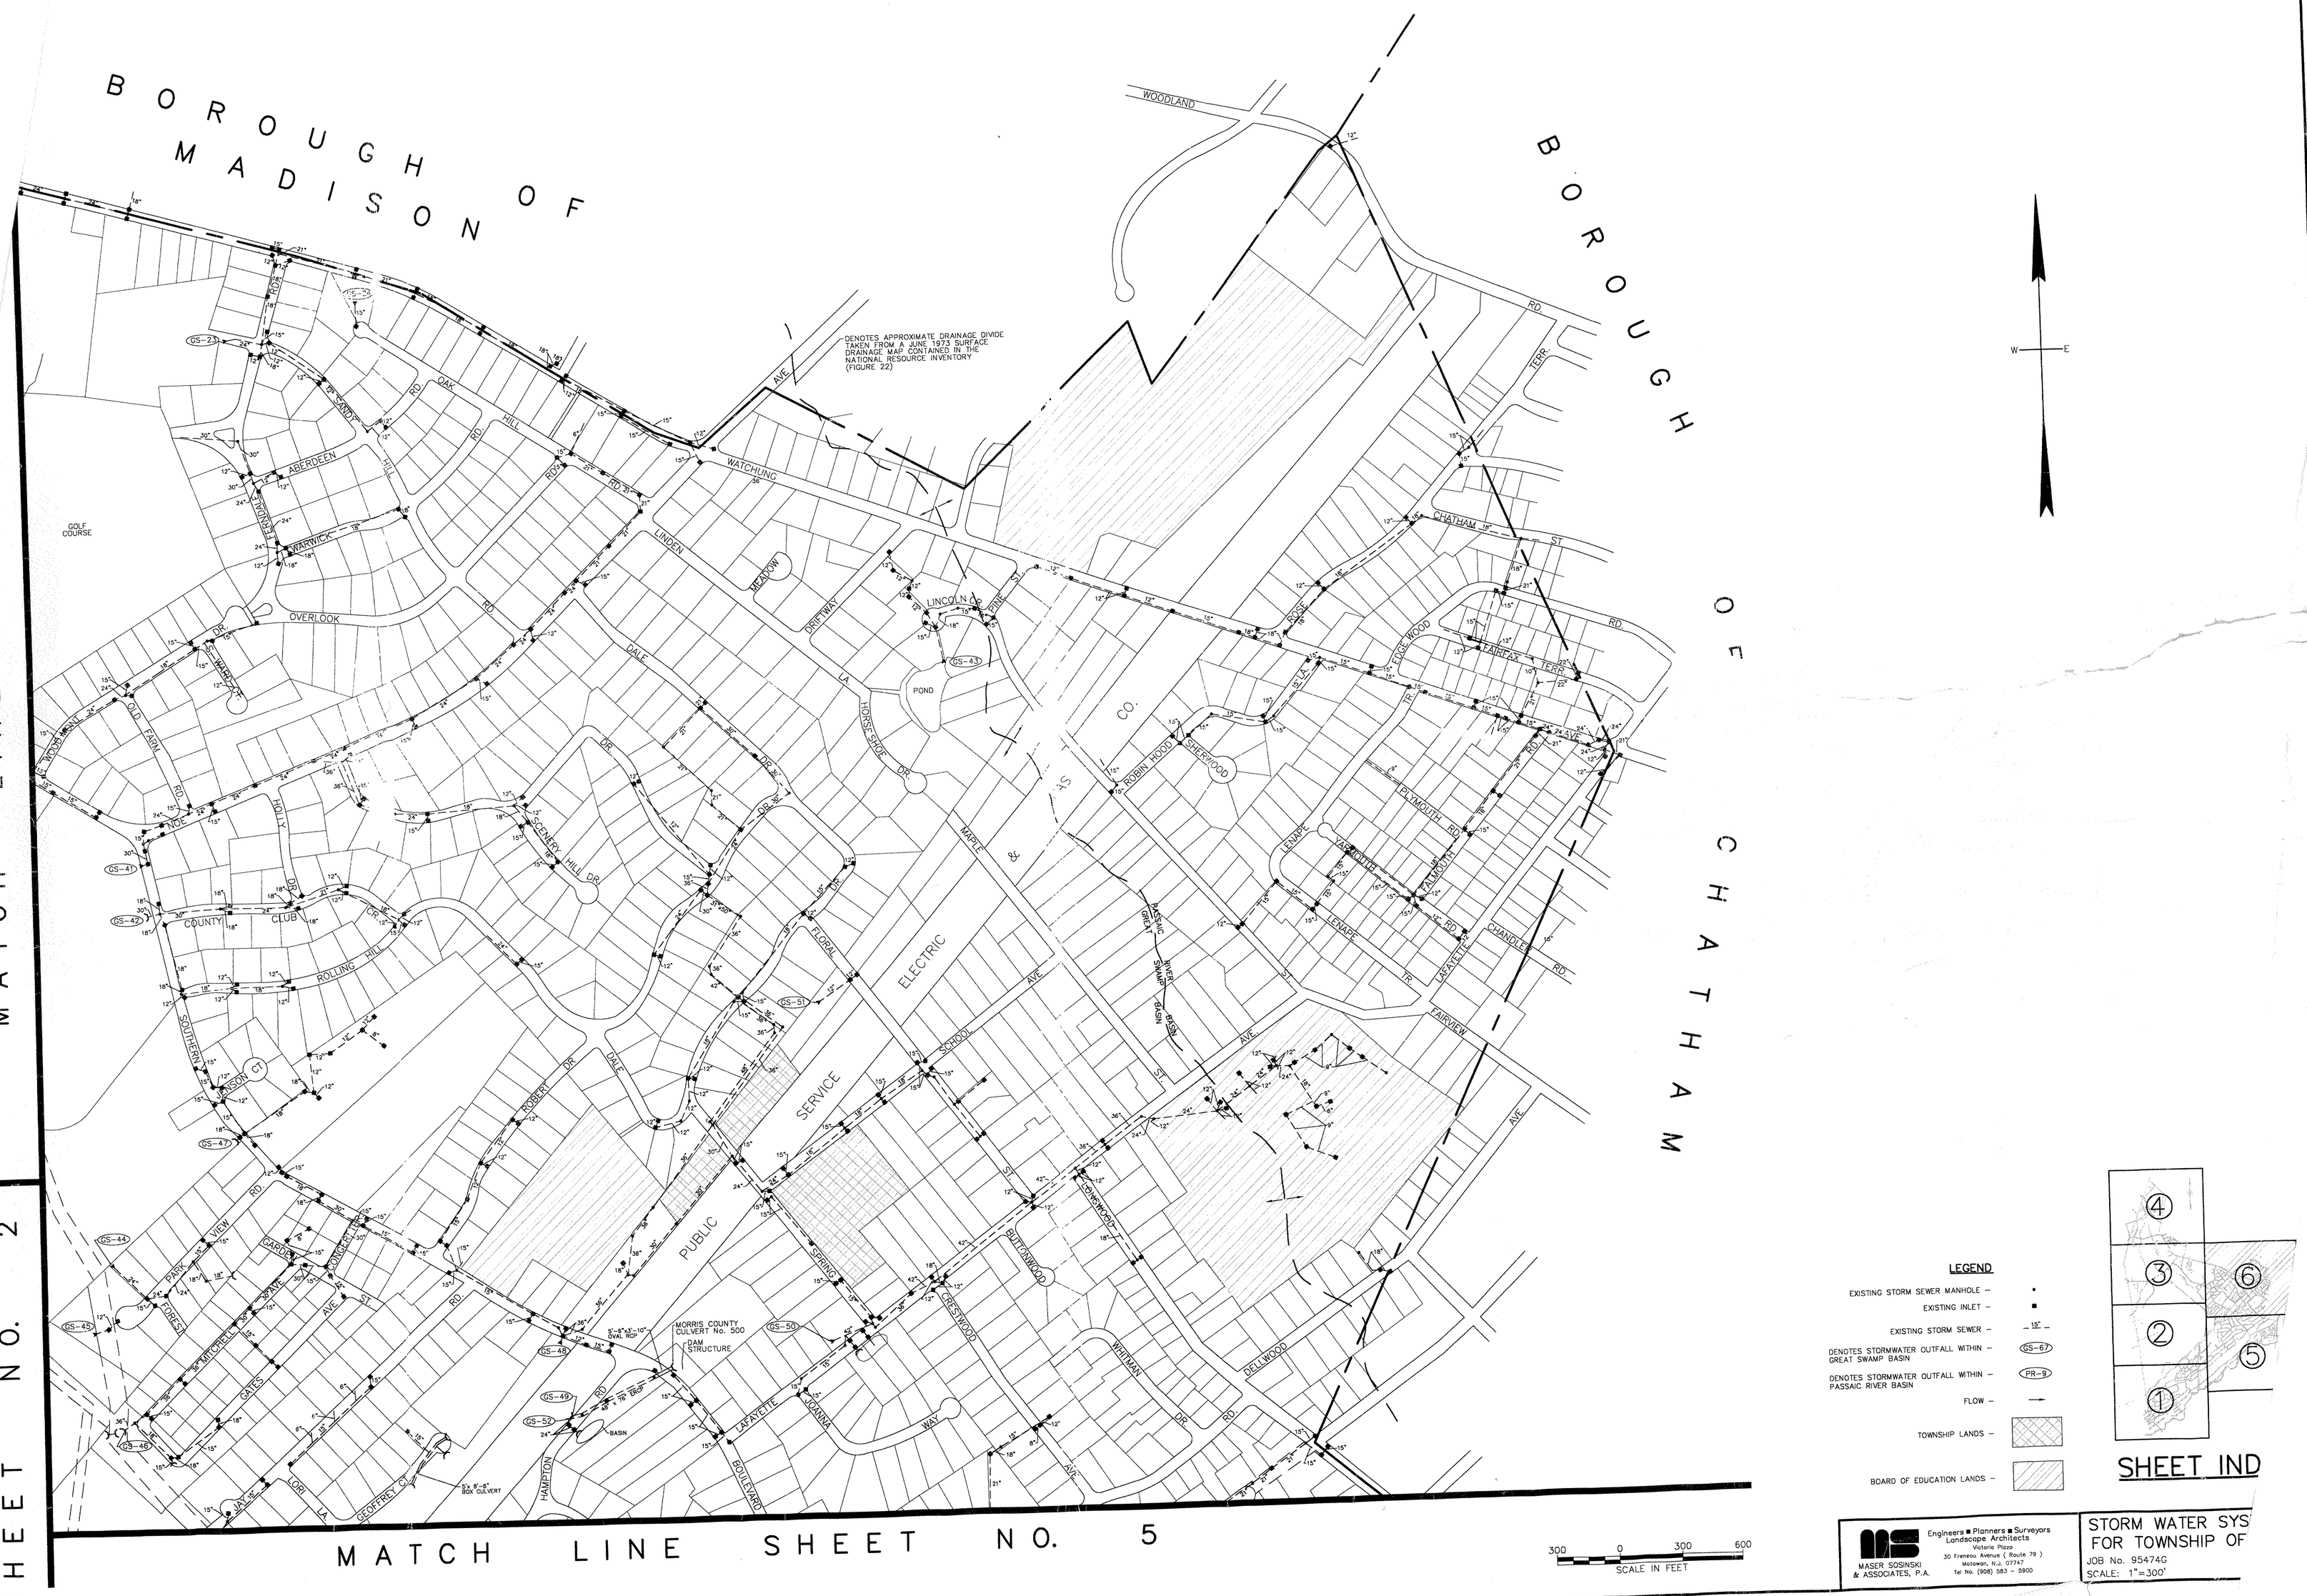
BOROUGH OF MADISON
BOROUGH OF CHATHAM
MATCH LINE SHEET NO. 2
MATCH LINE SHEET NO. 5
DENOTES APPROXIMATE DRAINAGE DIVIDE TAKEN FROM A JUNE 1973 SURFACE DRAINAGE MAP CONTAINED IN THE NATIONAL RESOURCE INVENTORY (FIGURE 22)
GOLF COURSE
POND
PUBLIC SERVICE ELECTRIC & GAS CO.
MORRIS COUNTY CULVERT No. 500
DAM STRUCTURE
BASIN
LEGEND
EXISTING STORM SEWER MANHOLE
EXISTING INLET
EXISTING STORM SEWER
DENOTES STORMWATER OUTFALL WITHIN GREAT SWAMP BASIN
DENOTES STORMWATER OUTFALL WITHIN PASSAIC RIVER BASIN
FLOW
TOWNSHIP LANDS
BOARD OF EDUCATION LANDS
SHEET IND
SCALE IN FEET
MASER SOSINSKI & ASSOCIATES, P.A.
Engineers ■ Planners ■ Surveyors
Landscape Architects
Victoria Plaza
30 Freneau Avenue (Route 79)
Matawan, N.J. 07747
Tel No. (908) 583 - 5900
STORM WATER SYS
FOR TOWNSHIP OF
JOB No. 95474G
SCALE: 1"=300'