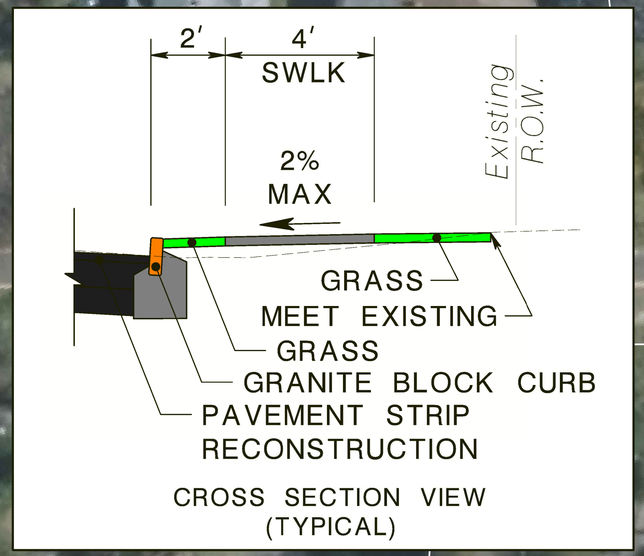

CROSS SECTION VIEW
(TYPICAL)

The Township of Chatham New Jersey

COUNTY ROUTE 646 (SHUNPIKE RD)

PINE STREET

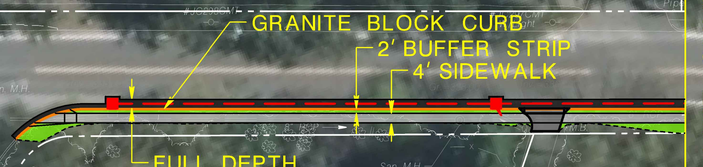

MATCH LINE SHUNPIKE RD
SEE THIS SHEET

MATCH LINE SHUNPIKE RD
SEE THIS SHEET

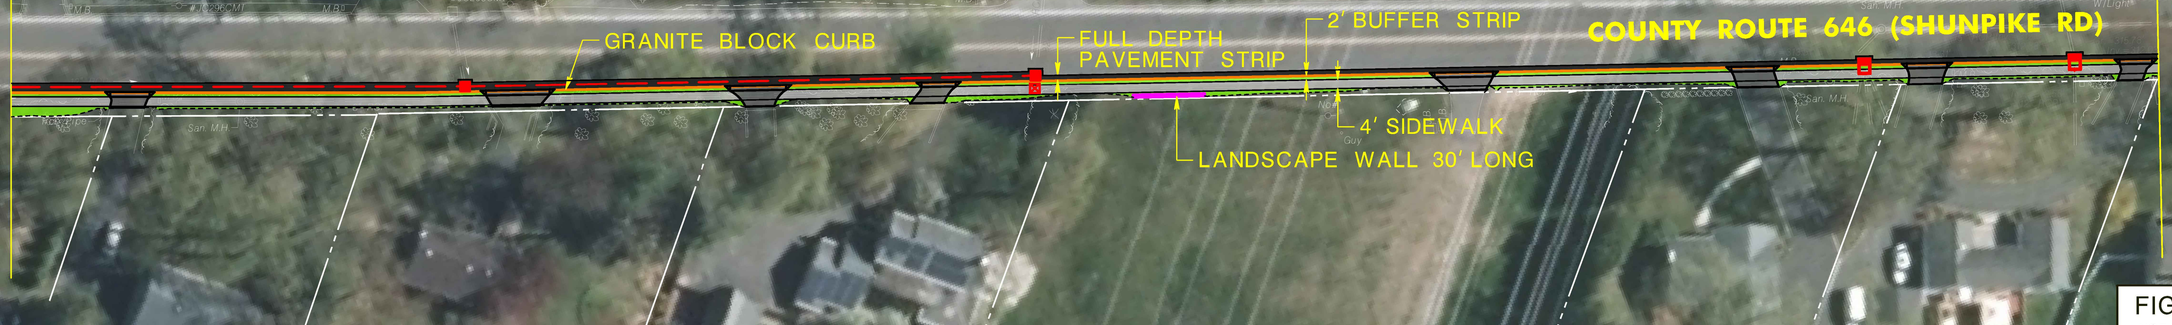

MATCH LINE SHUNPIKE RD
PLAN SHEET NO. CP-2

FIGURE 1
NOT TO SCALE

DEPARTMENT OF TRANSPORTATION
THE STATE OF NEW JERSEY

LEGEND

- TOPSOIL, SEED & MULCH
- SIDEWALK
- PAVEMENT REPAIR STRIP
- DRIVEWAY PAVEMENT
- DRAINAGE PIPE AND INLET
- PROPERTY LINES / RIGHT OF WAY
- LANDSCAPE WALL

PUBLIC INFORMATION CENTER
SAFE ROUTES TO SCHOOL
SHUNPIKE ROAD SIDEWALK

COUNTY ROUTE 646 (SHUNPIKE ROAD)
CHATHAM TOWNSHIP, MORRIS COUNTY

GPI
Engineering
Design
Planning
Construction Management
908.236.9001 GPINET.COM
Greenman-Pedersen, Inc.
100 Corporate Drive, Suite 301
Lebanon, NJ 08833
Certificate of Authorization #24GA27959500